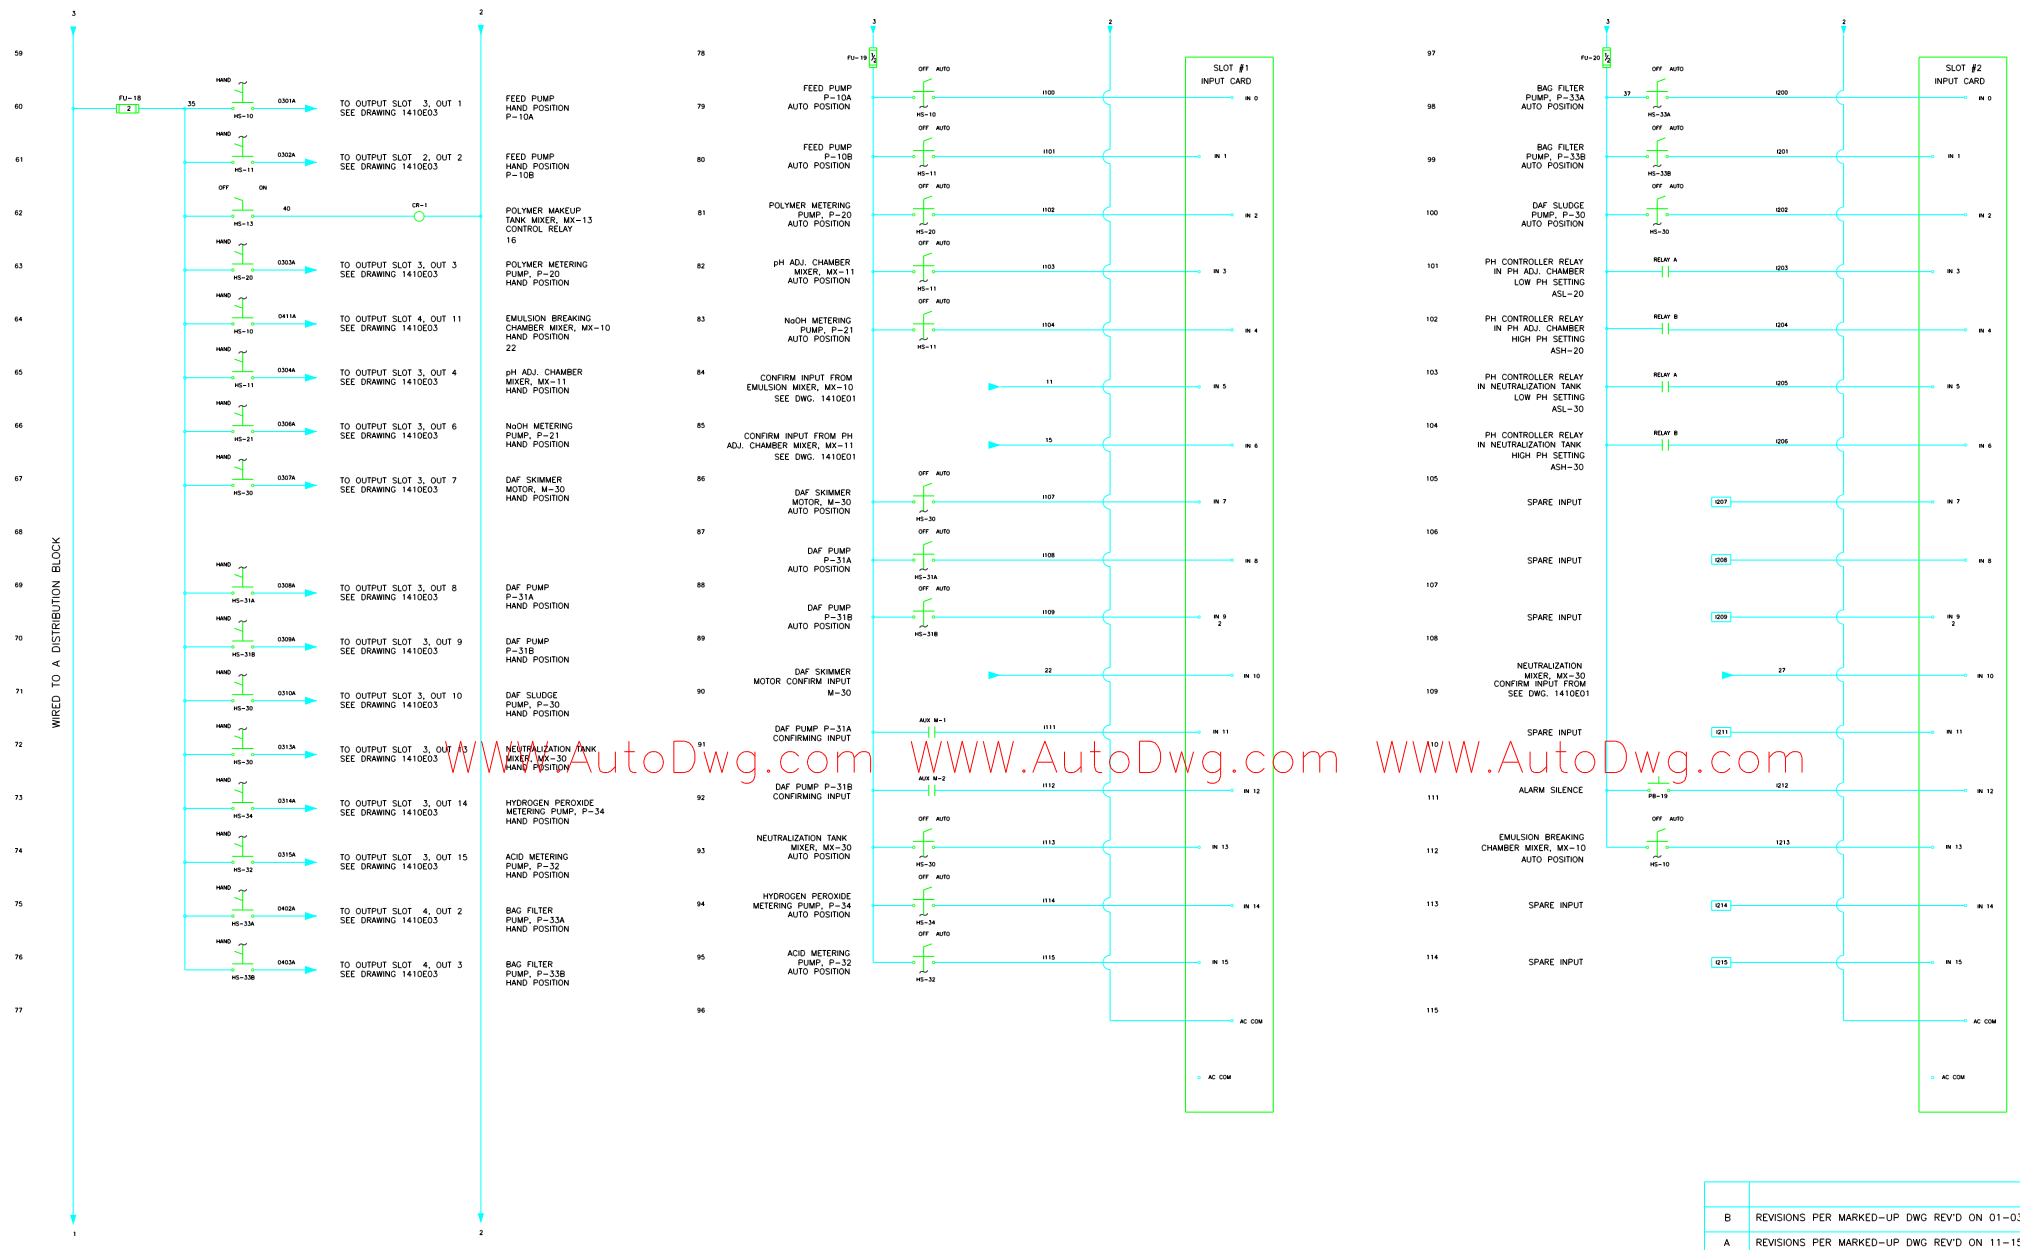

WWW.AutoDwg.com WWW.AutoDwg.com WWW.AutoDwg.com

REVISION	REVISION DESCRIPTION	ENGR.	DATE
B	REVISIONS PER MARKED-UP DWG REV'D ON 01-03-00	DWN	02-03-
A	REVISIONS PER MARKED-UP DWG REV'D ON 11-15-99	DWN	12-5-9

PLANS PREPARED BY:

Pan America Environmental

THIS DRAWING AND ALL INFORMATION HEREIN IS CONFIDENTIAL AND MUST MADE PUBLIC OR COPIED UNLESS AUTHORIZED, SHALL NOT BE USED EXCEP THE PURPOSE FOR WHICH IT WAS SUPPLIED, AND IS SUBJECT TO RETURN ALL RIGHTS OF INVENTION OR DESIGN ARE RESERVED.

CLIENT NAME:

DRAWING TITLE: ELECTRICAL SCHEMATIC FOR McCHORD AIR FORCE BASE PROJECT

DESIGNED BY: DWN	DATE: 11-05-99	SCALE: NONE	
CHECKED BY:	DATE:		
JOB NUMBER: 1410	DRAWING NUMBER: 1410E02	SHEET 2	OF 4