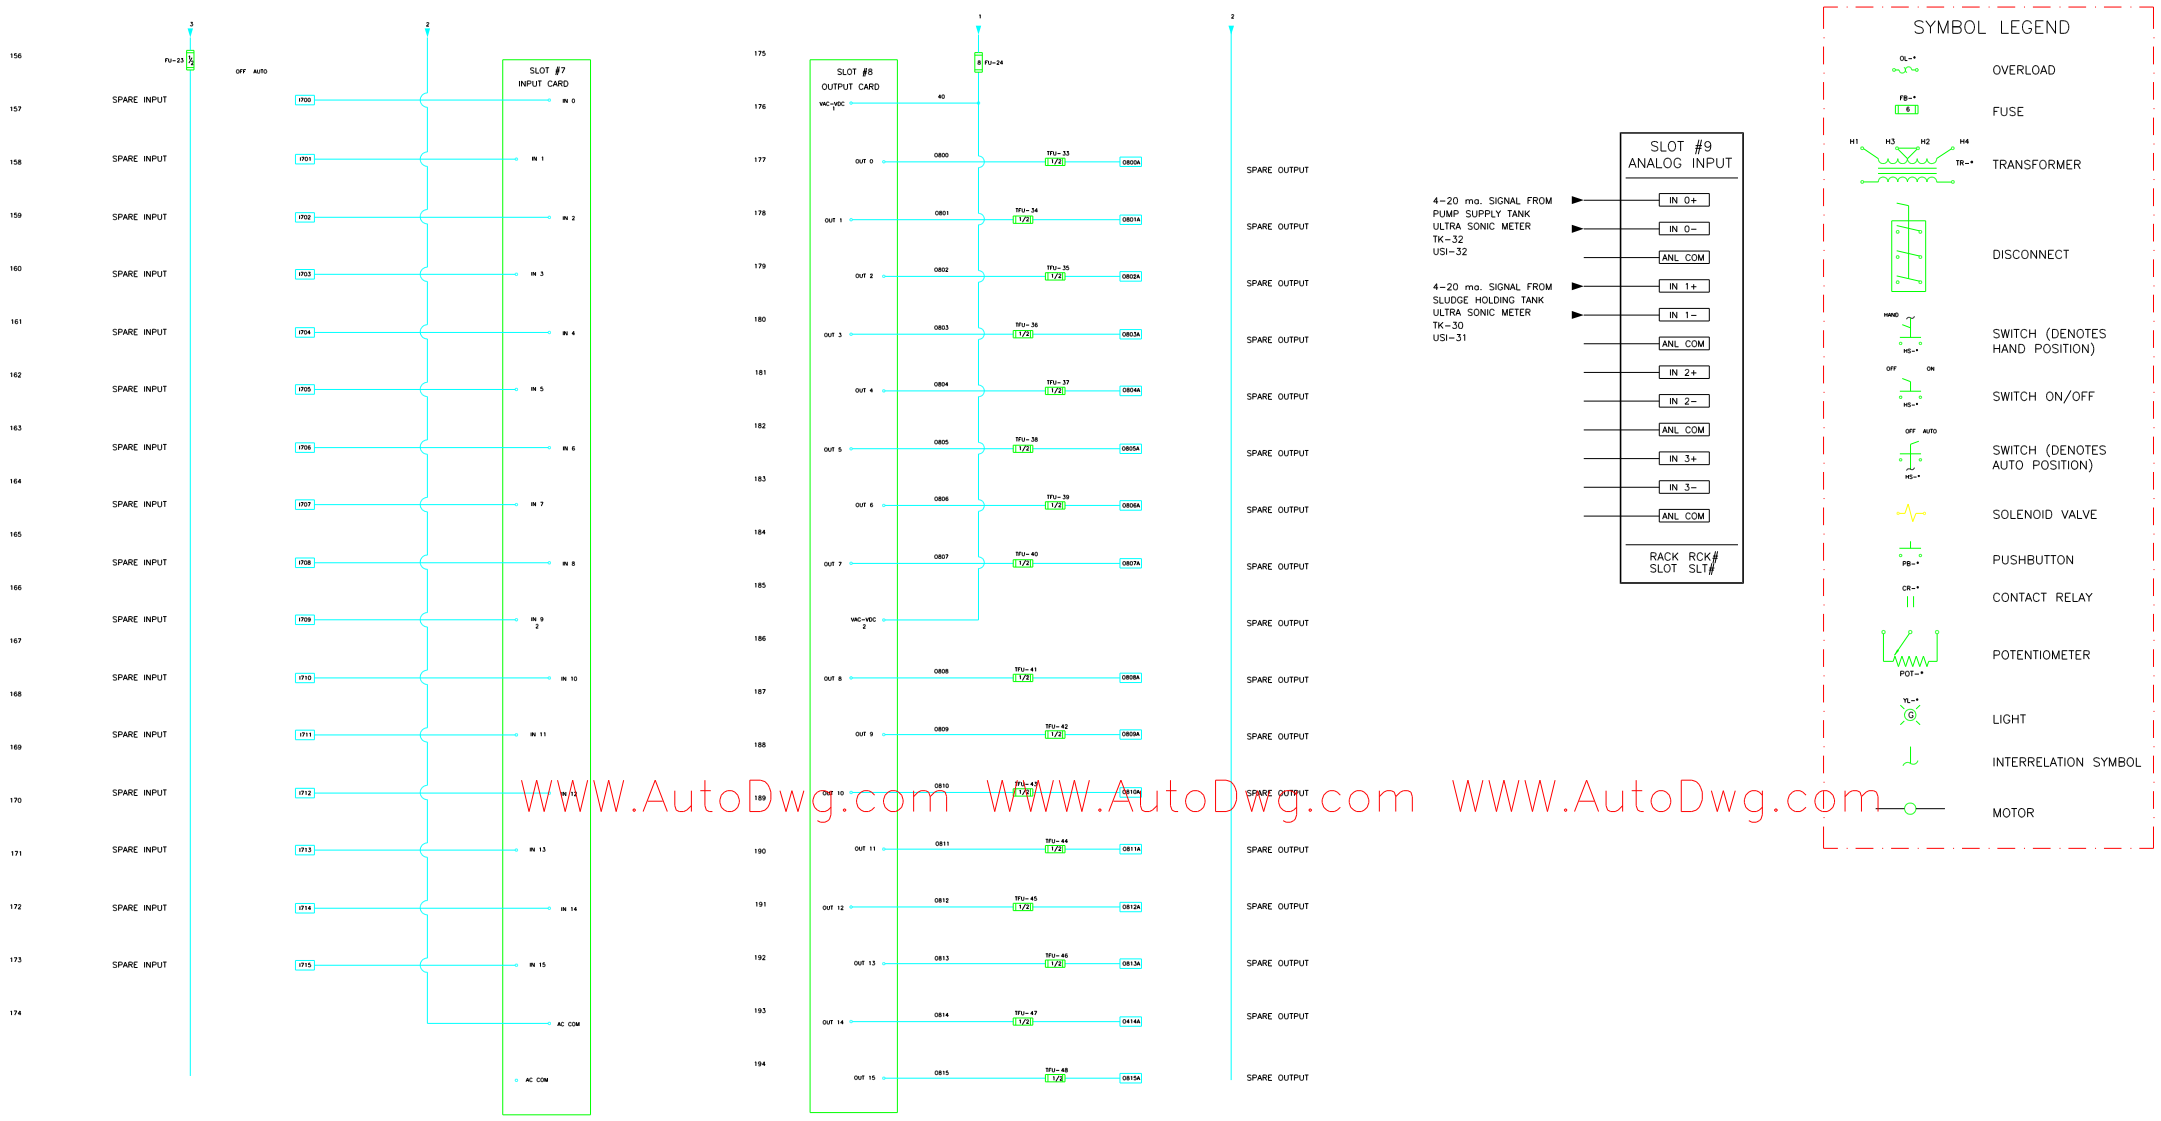

WWW.AutoDwg.com WWW.AutoDwg.com WWW.AutoDwg.com

REVISION	REVISION DESCRIPTION	ENGR.	DATE
B	REVISION PER MARKED UP DWG REC'D ON 01-03-00	DWN	02-03-
A	NEW DRAWING	DWN	12-5-9

PLANS PREPARED BY:

Pan America Environmental

THIS DRAWING AND ALL INFORMATION HEREIN IS CONFIDENTIAL AND MUST
MADE PUBLIC OR COPIED UNLESS AUTHORIZED, SHALL NOT BE USED EXCEP
THE PURPOSE FOR WHICH IT WAS SUPPLIED, AND IS SUBJECT TO RETURN
ALL RIGHTS OF INVENTION OR DESIGN ARE RESERVED.

CLIENT NAME:

DRAWING TITLE: ELECTRICAL SCHEMATIC FOR McCHORD AIR FORCE BASE PROJECT

DESIGNED BY: DWN	DATE: 12-05-99	SCALE: NONE	
CHECKED BY:	DATE:		
JOB NUMBER: 1410	DRAWING NUMBER: 1410E04	SHEET 4	OF 4