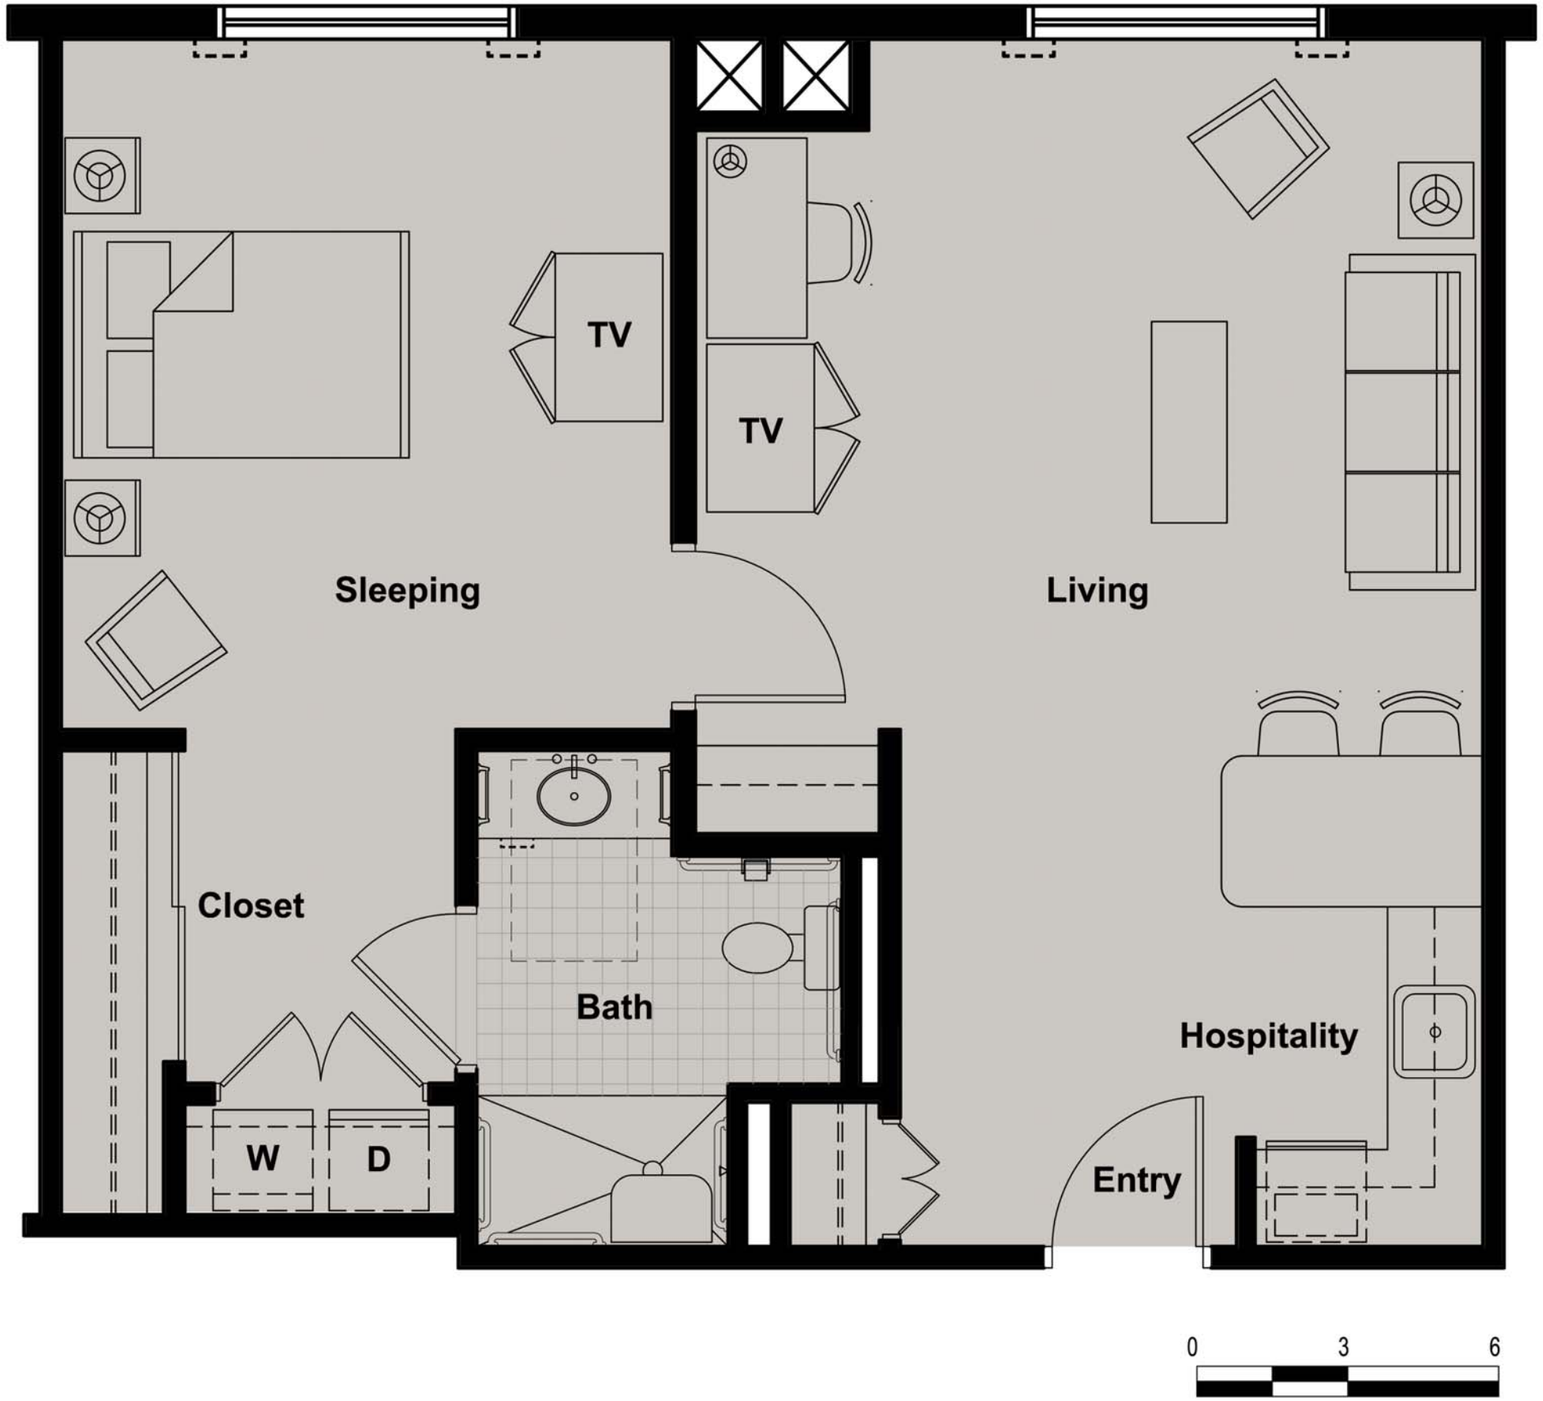
TV
TV
Sleeping
Living
Closet
Bath
Hospitality
W
D
Entry
0
3
6